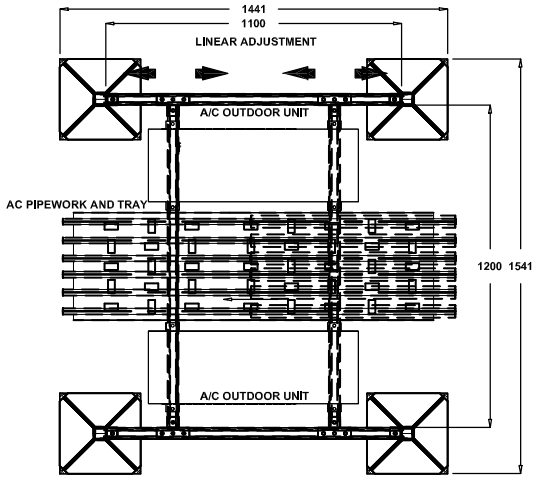

Plan view
TT02

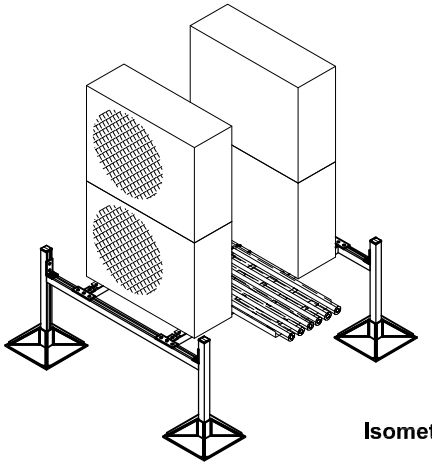

Isometric Part view
TT02

TIPTOE© TT02 beams are ordered to length to provide complete flexibility of installation. Additional TiptoE supports are installed to suit the span and loading.

The TT02 is a very versatile support and can be used for a wide variety of services support applications.

Here we show the standard TT02 supporting air conditioning units along with the associated pipework and electrical cable tray.

Cost effective and convenient the width of span can be specified to suit the project.

The PVC coated TIPTOE© foot is bedded on a 6mm thick anti vibration mount.

The foot can swivel to compensate for a fall on the roof surface using the TILTOE© system.

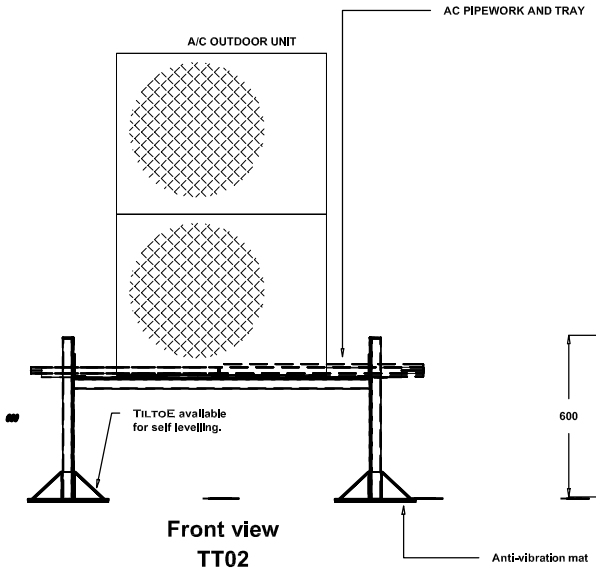

Front view
TT02

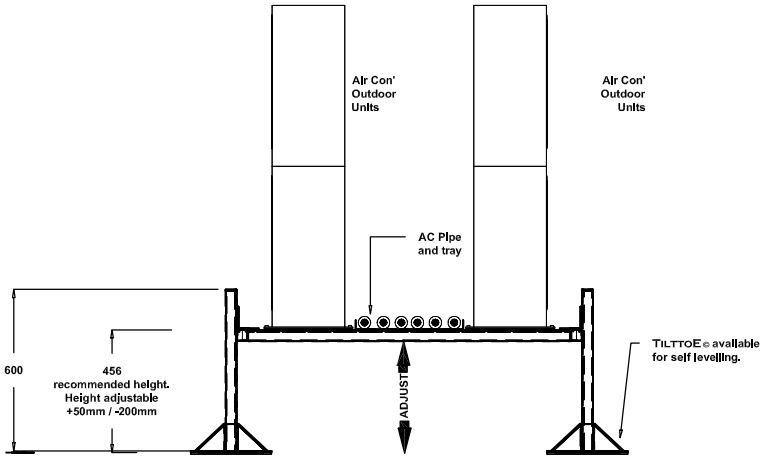

Side elevation
TT02

AIR CONDITIONING SUPPORT

This drawing is the intellectual Property of TIPTOE

Copyright In this drawing is the property of TIPTOE. It must not be reproduced nor amended nor used for the execution of any works whether in connection with the proposed works for which it is prepared or otherwise without the express consent in writing of TIPTOE.

REV	DATE	DESCRIPTION	DWN	CHK'D

TIPTOE©
TT02 (2 AC unit)
Specialist Air Conditioning Support

TIPTOE
.....making light work of heavy loads
SUPPORT SYSTEMS FOR FLAT ROOFS
supporting...
Air conditioning
Mechanical services
Electrical services
UNIT 41 WILFORD INDUSTRIAL ESTATE
WILFORD
NOTTINGHAM NG11 7EP
TEL 0115 914 4885
FAX 0115 914 4886
Email sales@totalduct.com

DRAWN BY		
NAME(PRINT)	SIGNATURE	DATE
TPH		12/12/05
CHECKED BY		
NAME(PRINT)	SIGNATURE	DATE
BH		14/12/05

SCALE NTS
DRG.No. TT02 REV.No —